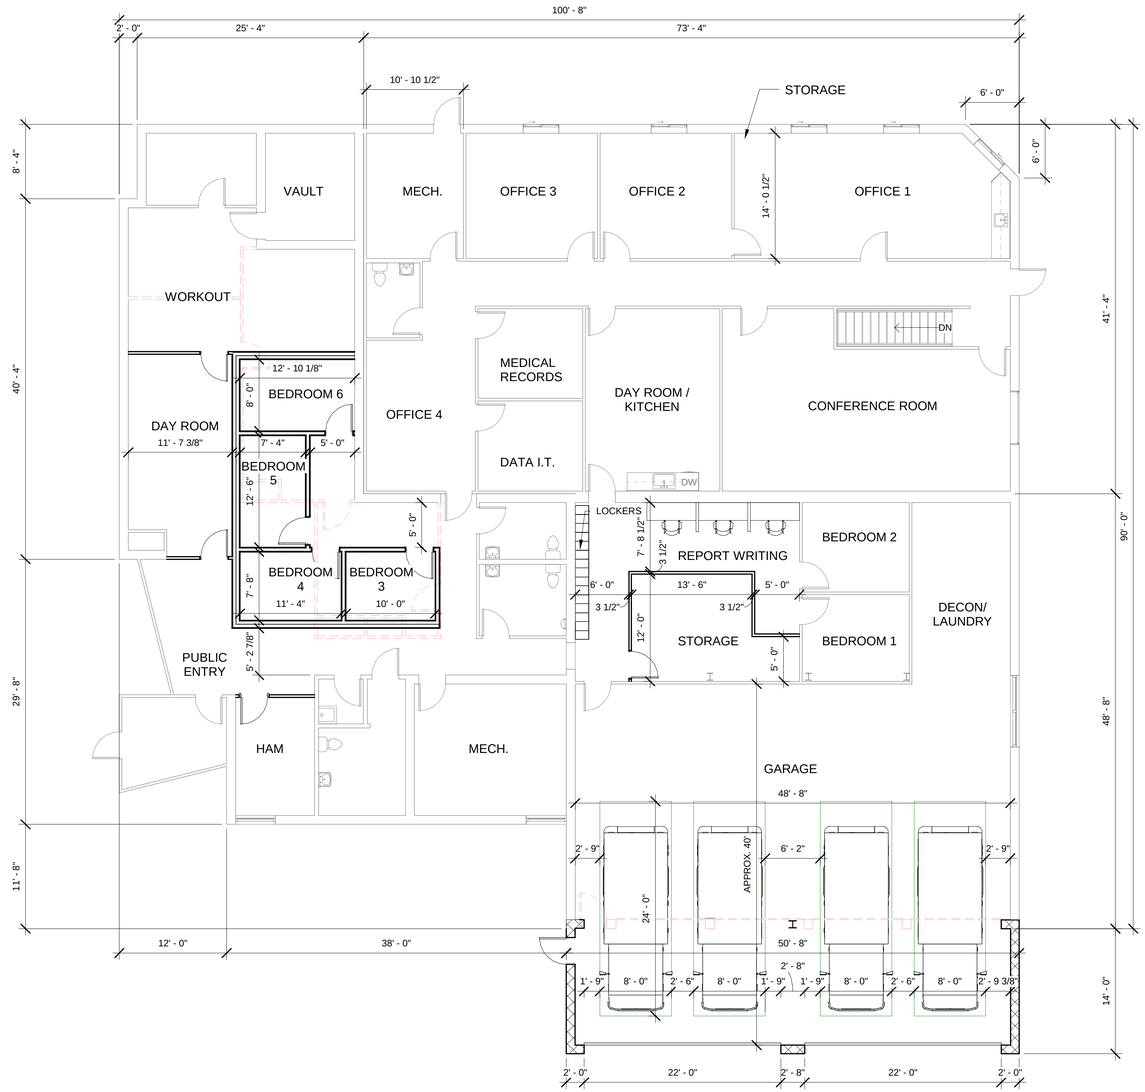

1 A1.0 Level 1
1/8" = 1'-0"

JEWELL associates engineers, inc.
Engineers - Surveyors - Architects

560 Sunrise Drive
Spring Green, WI 53588
phone: 608-588-7484
fax: 608-588-9322

THIS DOCUMENT, THE IDEAS AND DESIGNS INCORPORATED HEREIN AS AN INSTRUMENT OF SERVICE, IS THE PROPERTY OF JEWELL ASSOCIATES ENGINEERS, INC. AND IS NOT TO BE USED IN WHOLE OR IN PART WITHOUT PRIOR WRITTEN AUTHORIZATION OF JEWELL ASSOCIATES ENGINEERS, INC.

Richland County Ambulance
Ambulance Building Remodel
Richland Center, WI

Date
6-8-2021

No.	Description	Date

Drawing Name
Floor Plan

Project number **RA7030**

Sheet number **A1.0**